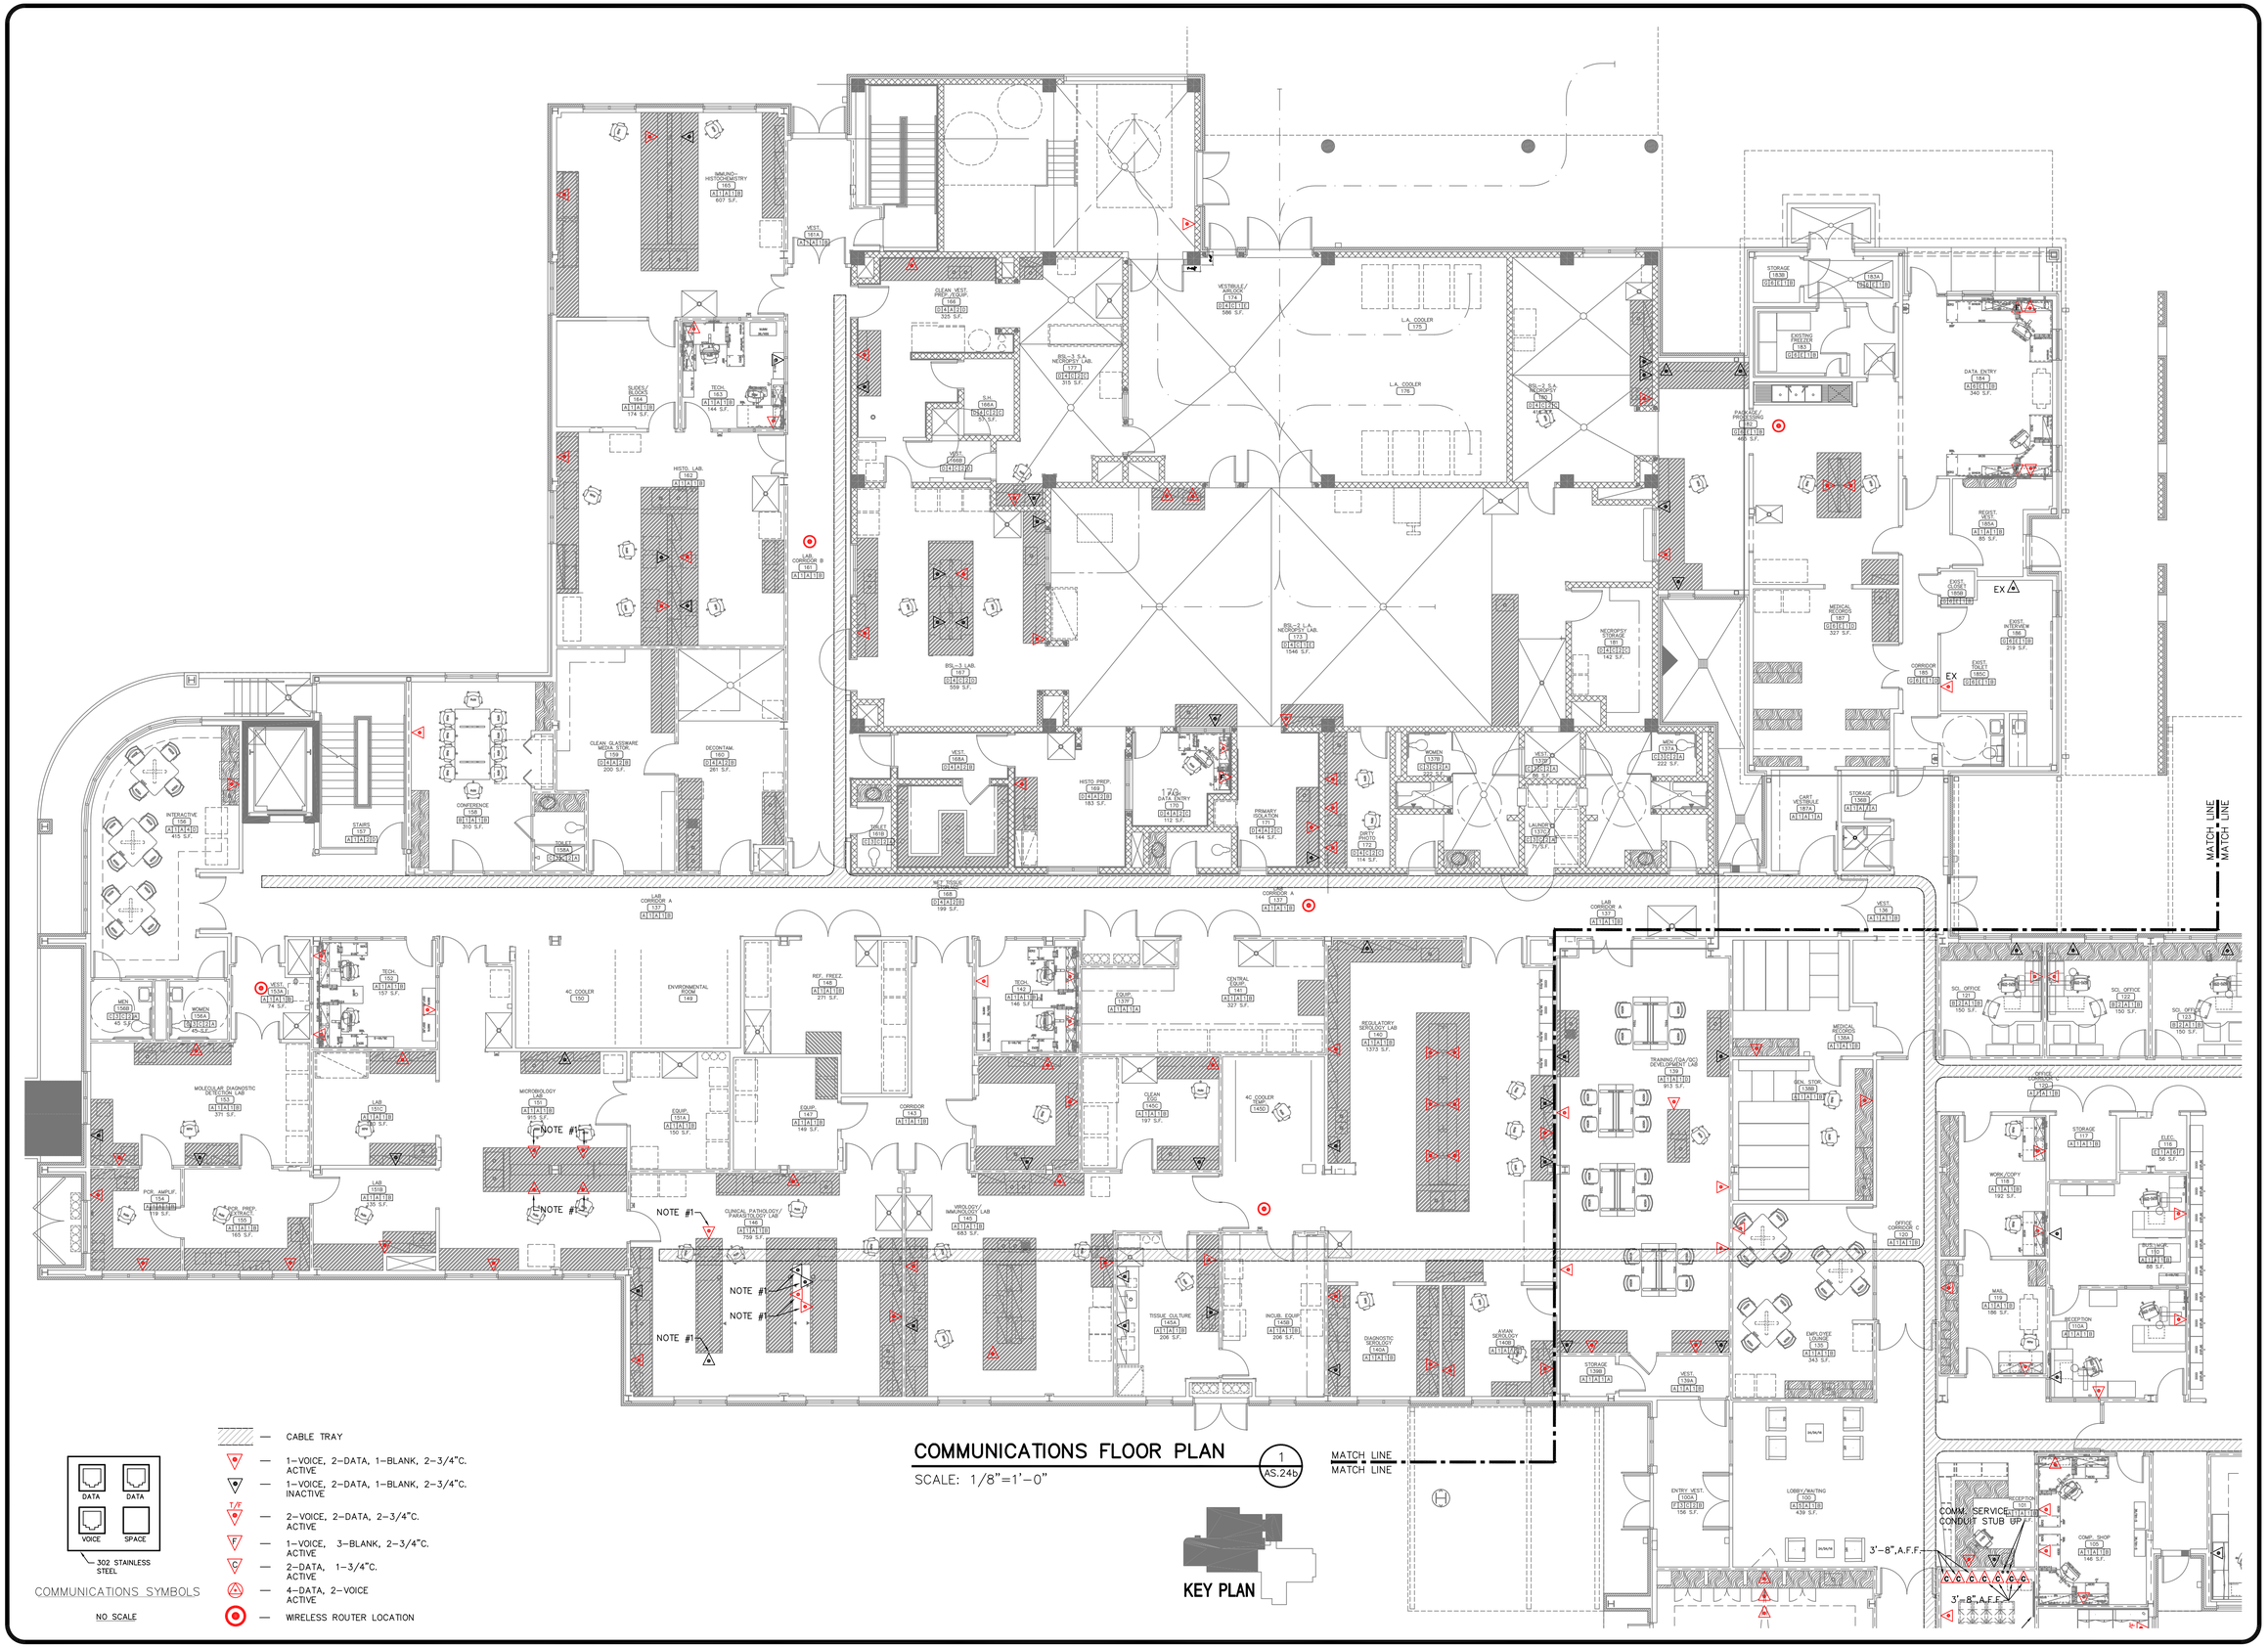

COMMUNICATIONS FLOOR PLAN

SCALE: 1/8"=1'-0"

1 AS.24b

ED2 International
PLANNING
ARCHITECTURE
URBAN DESIGN
INTERIORS
1660 PACIFIC AVENUE
SAN FRANCISCO
CALIFORNIA 94109.2569
415.474.1400

FOILWYATT
Architects & Planners, P.A.
SUITE 400
1510 NORTH STATE STREET
JACKSON, MS 39202-1647
TELEPHONE (601) 352-3071
FAX (601) 352-3078

MISSISSIPPI VETERINARY RESEARCH & DIAGNOSTIC LABORATORY

PEARL MISSISSIPPI

G.S. #113-099

project no.
GS #113-099

date
23 DECEMBER 2002

revised
25 JANUARY 2005
11 APRIL 2005 - C. TRAY

FLOOR PLAN
COMM.

sheet no.
AS.24b

of 100